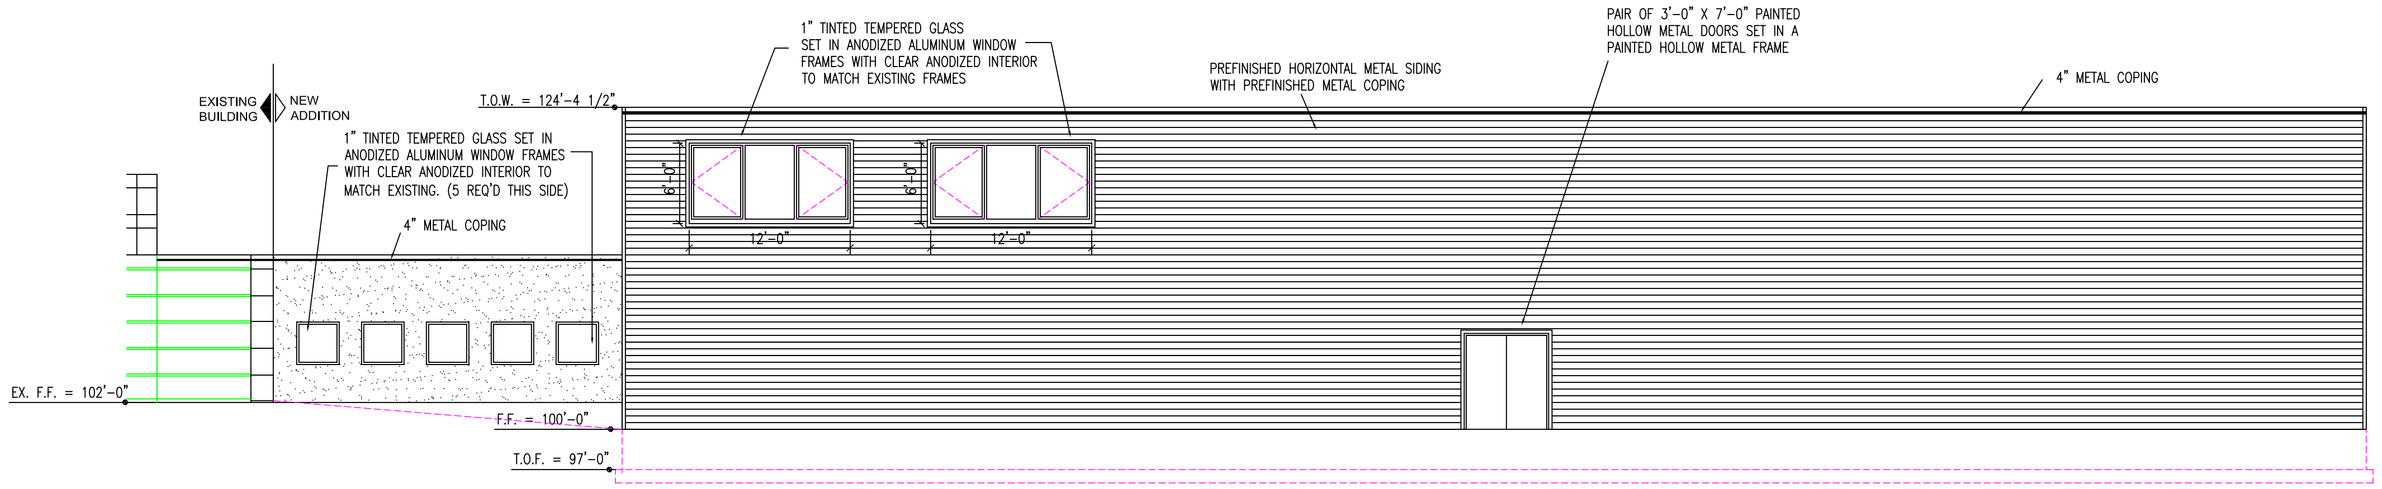

NORTH ELEVATION
SCALE: 1/8" = 1'-0"

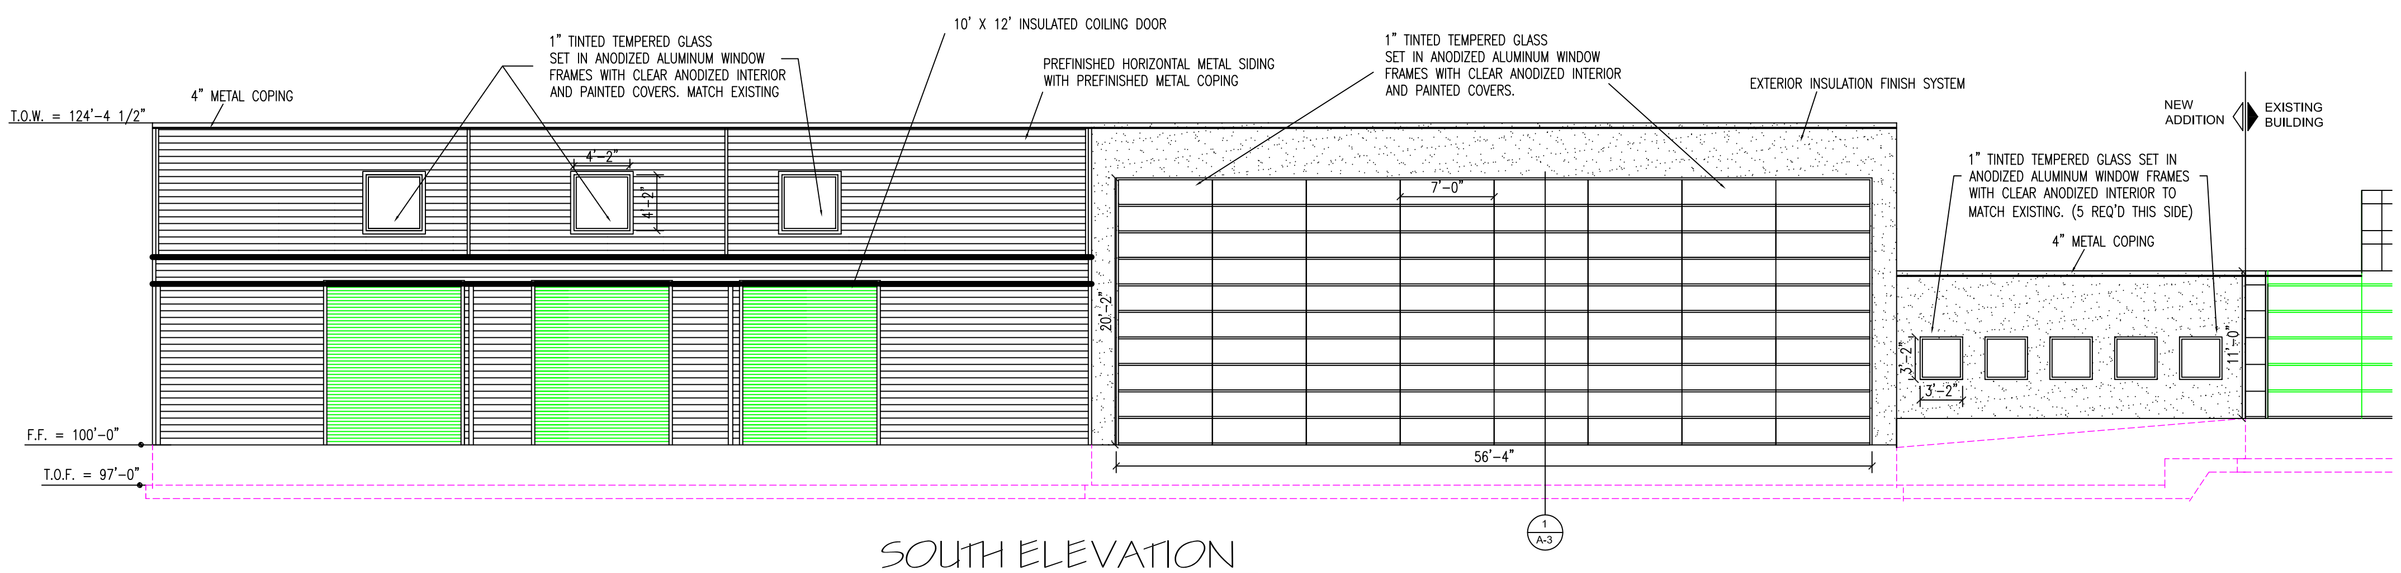

SOUTH ELEVATION
SCALE: 1/8" = 1'-0"

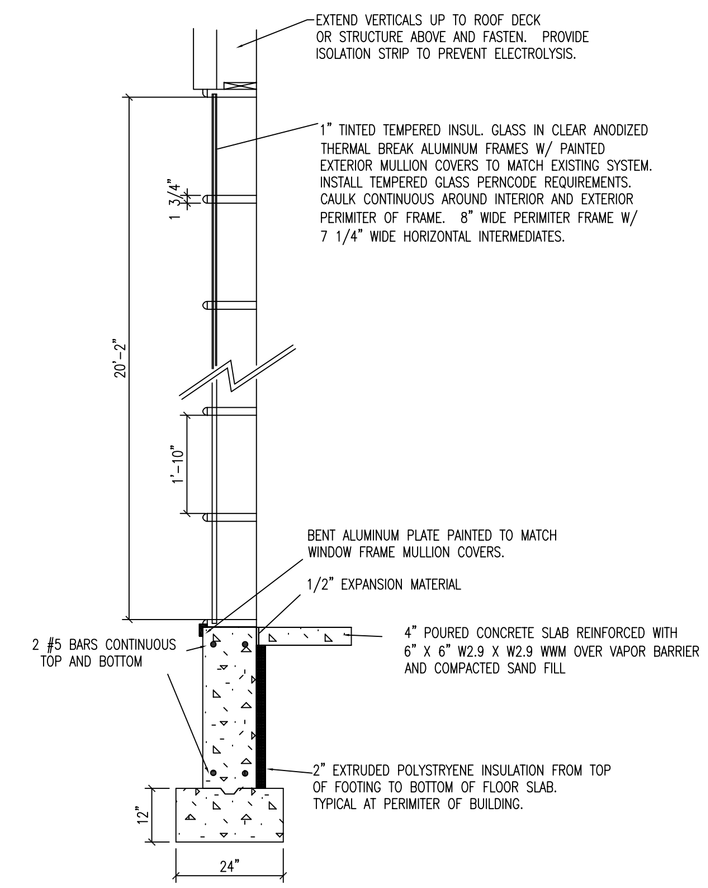

WALL SECTION 1/A-3
SCALE: 1/2" = 1'-0"

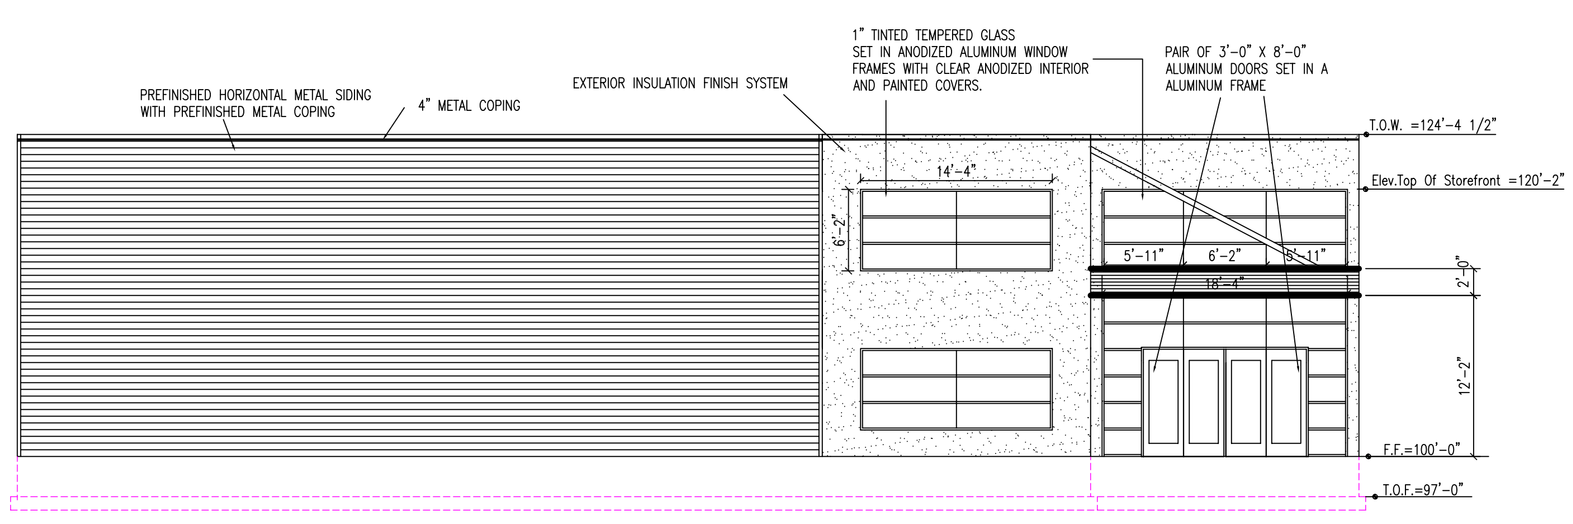

WEST ELEVATION
SCALE: 1/8" = 1'-0"

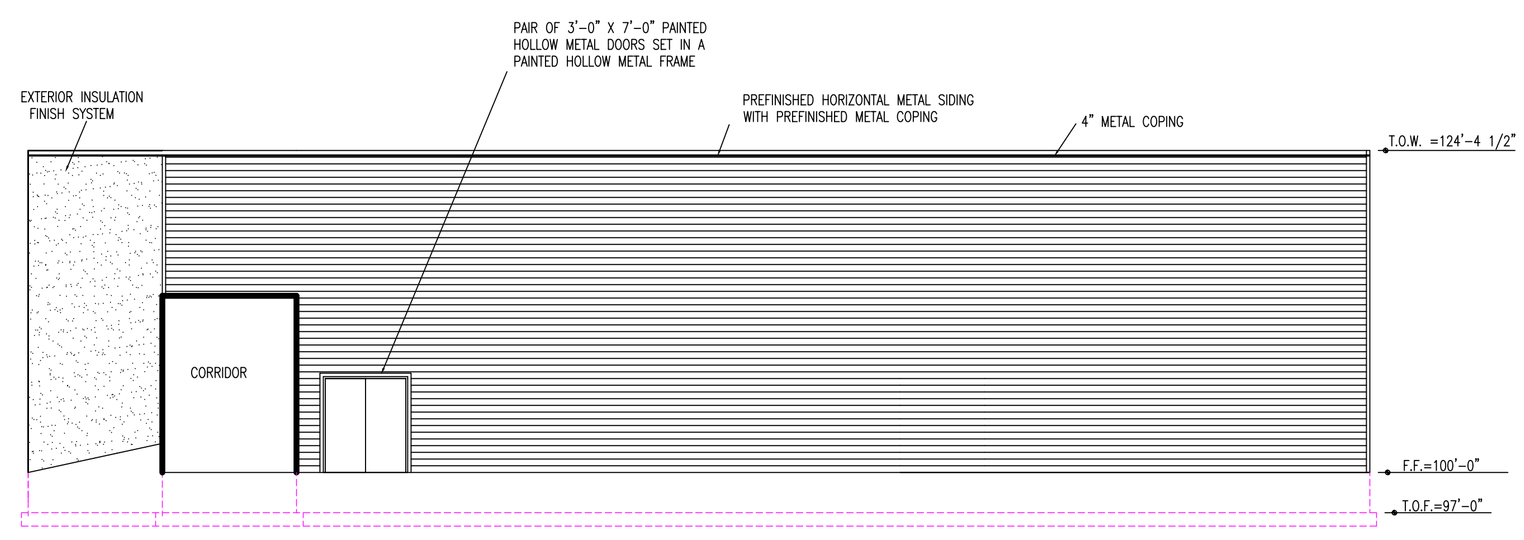

EAST ELEVATION
SCALE: 1/8" = 1'-0"

OWEN-AMES-KIMBALL ENGINEERING INC.
300 IONIA AVE. N.W. GRAND RAPIDS, MICHIGAN

FUTURETENSE CHURCH ADDITION
DAYBREAK COMMUNITY CHURCH
3501 BALDWIN
HUDSONVILLE, MI49426

REVISIONS	
DATE	REVISION
6/23	OWNER REVIEW
6/29	PHASE 1 BIDDING
7/11	SITE PLAN REVIEW

DATE 6/23/05
DRAWN BY
CHECKED BY
APPROVED
FILE NO. 0504
SHEET NO. A3