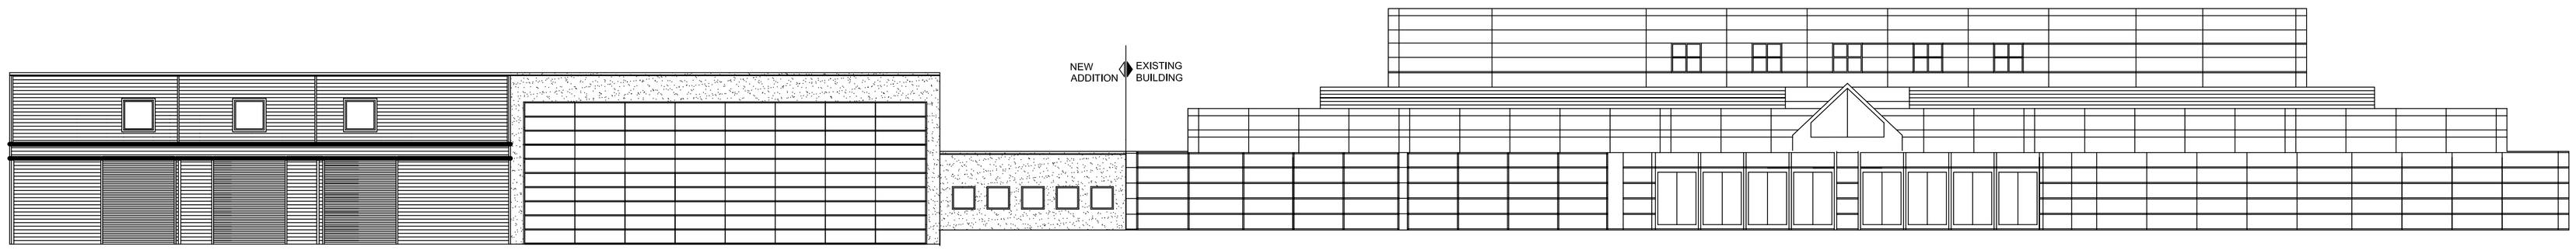

SOUTH ELEVATION

FUTURETENSE CHURCH ADDITION
DAYBREAK COMMUNITY CHURCH
HUDSONVILLE, MICHIGAN

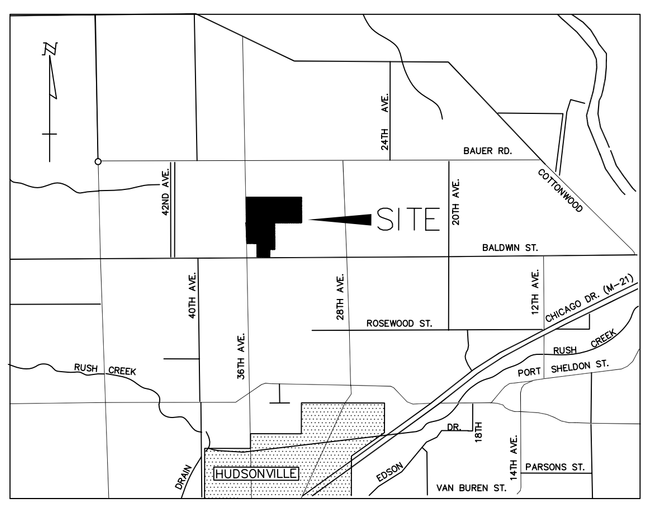

LOCATION MAP
NOT TO SCALE
NORTH

GENERAL NOTES

1. AIA GENERAL CONDITIONS A201 ARE CONSIDERED TO BE PART OF THESE DOCUMENTS.
2. CONTRACTORS SHALL COMPLY WITH ALL LOCAL, STATE, AND FEDERAL CODES, RULES, LAWS, ORDINANCES. GIVE ALL NOTICES, SUBMIT ALL DRAWINGS, OBTAIN ALL PERMITS AND APPROVALS, & PAY ALL FEES AS REQ'D FOR THE PROJECT.
3. FIELD VERIFY ALL EXISTING DIMENSIONS & CONDITIONS PRIOR TO STARTING NEW CONSTRUCTION.
4. FIELD VERIFY ALL DIMENSIONS PRIOR TO ORDERING, FABRICATING, AND INSTALLATION OF MATERIALS.
5. COORDINATE ALL NEW CONSTRUCTION WITH EXISTING CONDITIONS.
6. NOTIFY ARCHITECT OF DISCREPANCIES IN THE PLANS BEFORE PROCEEDING WITH THE AFFECTED AREA.
7. ALL EXISTING CONSTRUCTION WHICH IS DISTURBED BY NEW CONSTRUCTION SHALL BE PATCHED & REFINISHED. TO MATCH EXISTING ADJACENT CONSTRUCTION.
8. PROVIDE DUST PROTECTION WHERE WORK IS ADJACENT TO OCCUPIED AREAS, CORRIDORS, & ACCESSES.
9. TOOTH AND POINT ALL NEW AND PATCHED MASONRY CONSTRUCTION
10. MECH. AND ELECT. CONTRACTORS SHALL COORDINATE EQUIPMENT SIZES, LOCATIONS AND OPERATING REQUIREMENTS
11. FIELD VERIFY ALL ROOFTOP OPENING LOCATIONS AND EQUIPMENT SUPPORT FRAME LOCATIONS AND DIMENSIONS
12. CONTRACTOR SHALL CALL MISS DIG (1-800-482-7171) 48-HOURS PRIOR TO PROCEEDING WITH ANY CONSTRUCTION
13. FIRST FLOOR ELEVATION = 100'-0"
14. DO NOT SCALE DRAWINGS.

DRAWING INDEX

T-1	TITLE SHEET, DRAWING INDEX, GENRAL NOTES, LOCATION PLAN, BUILDING CODE INFORMATION PARTIAL SITE PLAN
C-1	TOPOGRAPHICAL SITE PLAN - MBN DRAWING
C-2	PARCAL A SITE PLAN SHOWING LANDSCAPING AND EXISTING PARKING.
A-1	NOT ISSUED
A-2	NOT ISSUED
A-3	EXTERIOR ELEVATIONS, AND DETAIL

BUILDING CODE INFORMATION

THESE DRAWINGS HAVE BEEN PREPARED IN COMPLIANCE WITH THE LATEST REVISIONS OF:

MICHIGAN BUILDING CODE 2003
N.F.P.A. 13 CURRENT EDITION

USE CLASSIFICATION: A-3 CHURCH
CONSTRUCTION CLASSIFICATION: TYPE 3B

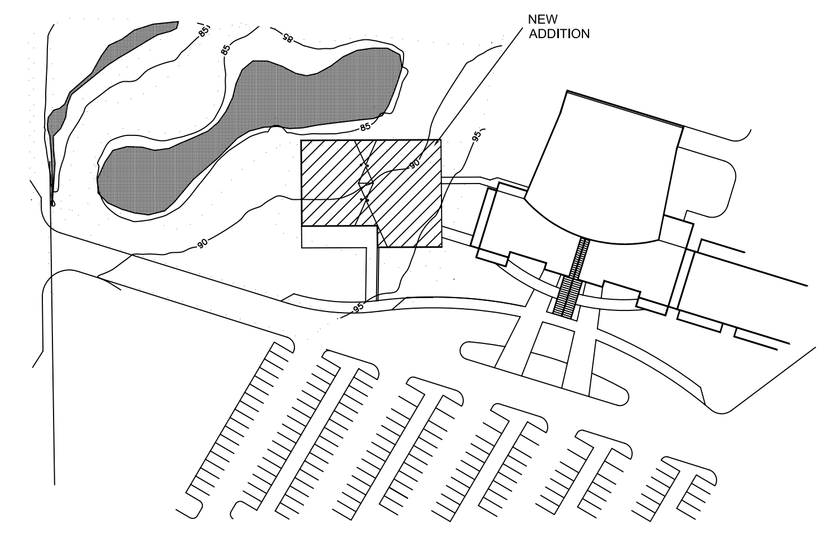

PARTIAL SITE PLAN
NOT TO SCALE
NORTH

OWEN-AMES-KIMBALL ENGINEERING INC.
300 IONIA AVE. N.W. GRAND RAPIDS, MICHIGAN

FUTURETENSE CHURCH ADDITION
DAYBREAK COMMUNITY CHURCH
3501 BALDWIN
HUDSONVILLE, MI49426

REVISIONS	
DATE	REVISION
7/11	SITE PLAN REVIEW

DATE 7/11/05
DRAWN BY
CHECKED BY
APPROVED
FILE NO.
SHEET NO. T1