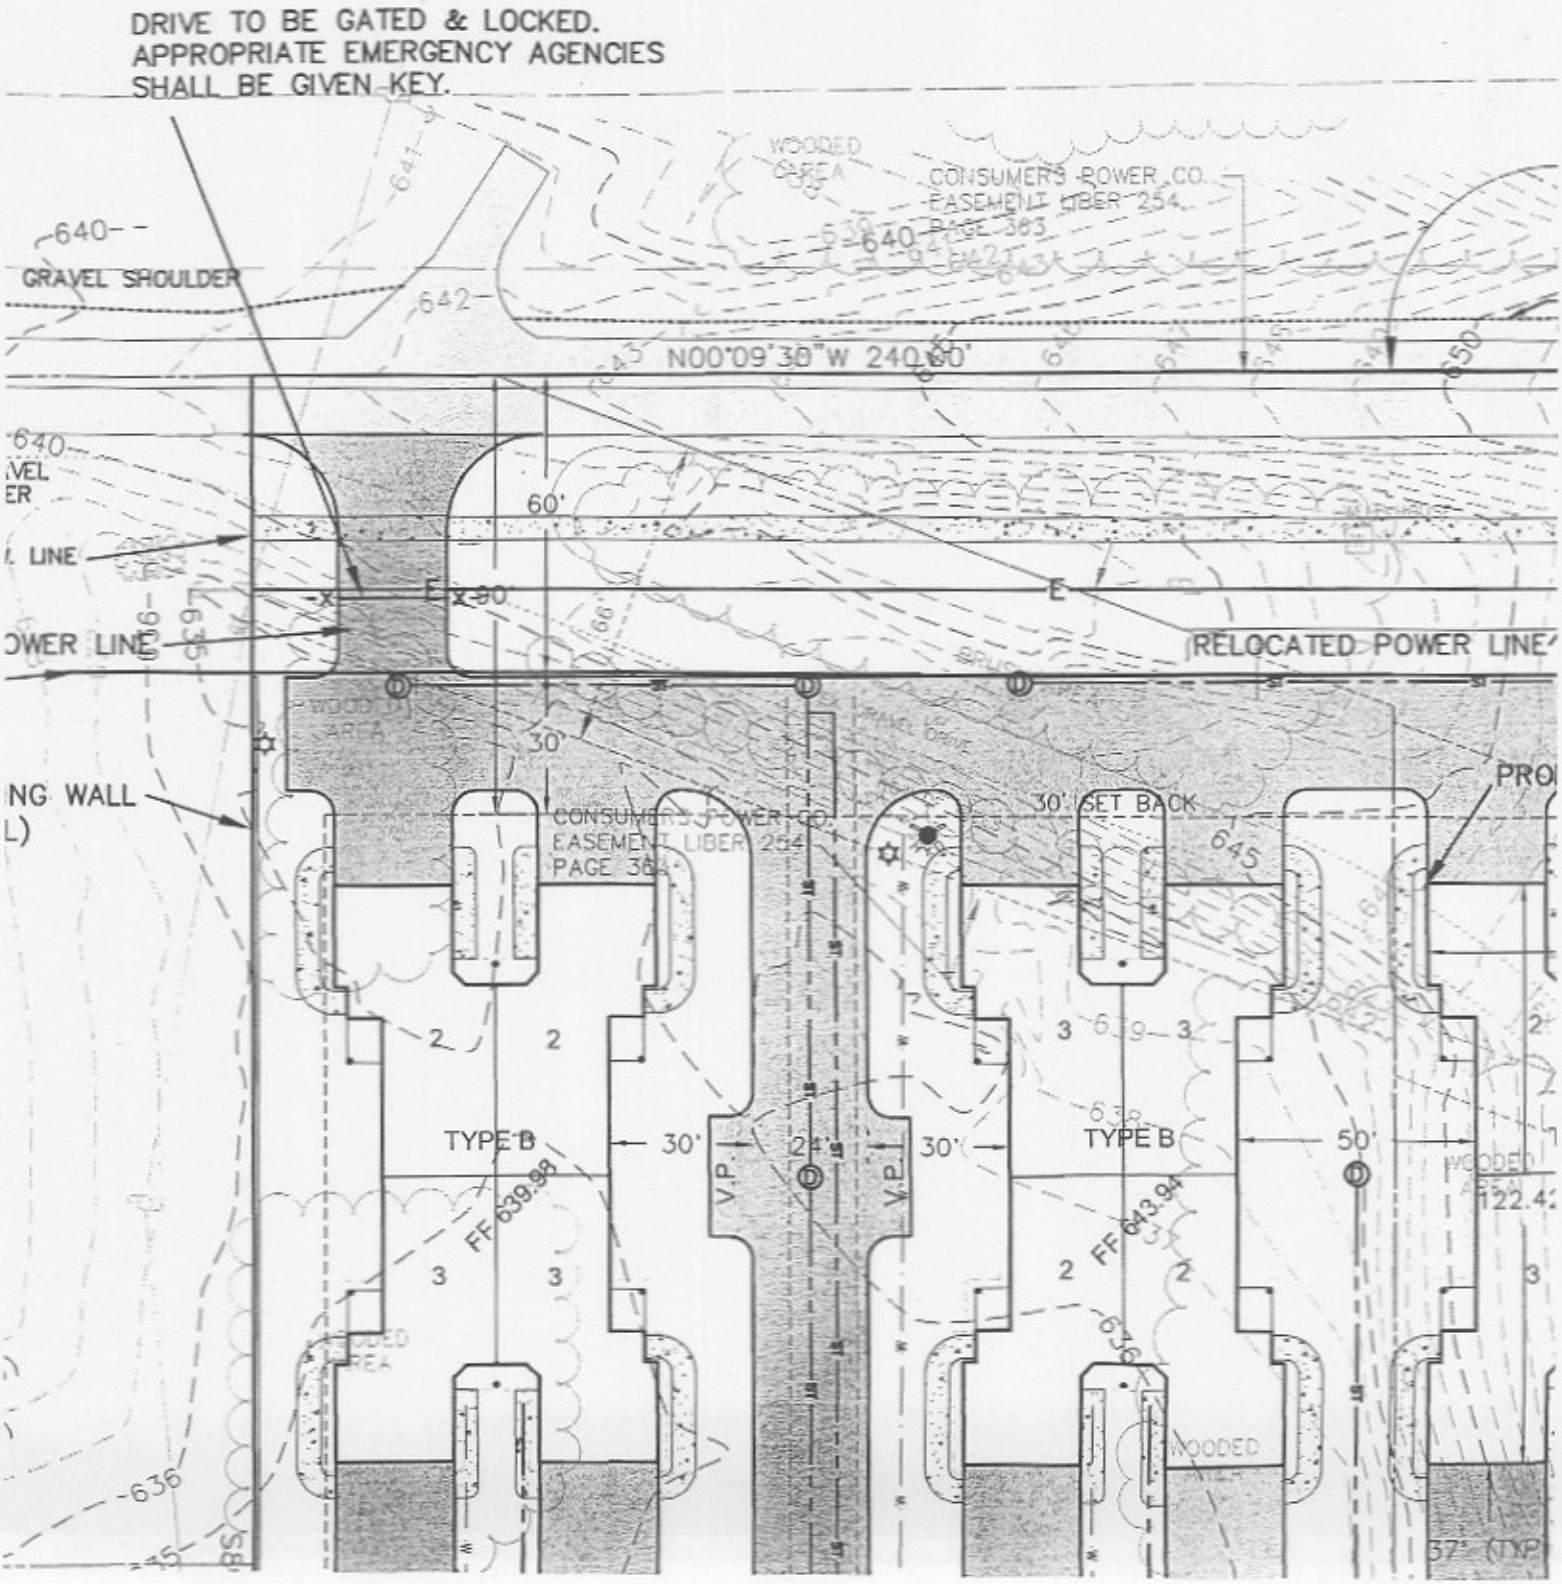
DRIVE TO BE GATED & LOCKED.
APPROPRIATE EMERGENCY AGENCIES
SHALL BE GIVEN KEY.
GRAVEL SHOULDER
N00°09'30"W 240.00'
CONSUMERS POWER CO.
EASEMENT LIBER 254
PAGE 363
WOODED AREA
60'
30'
30' SET BACK
RELOCATED POWER LINE
TYPE B
30'
24'
30'
TYPE B
50'
V.P.
V.P.
FF 639.98
FF 643.94
WOODED
WOODED
WOODED
122.4
57' (TYP)