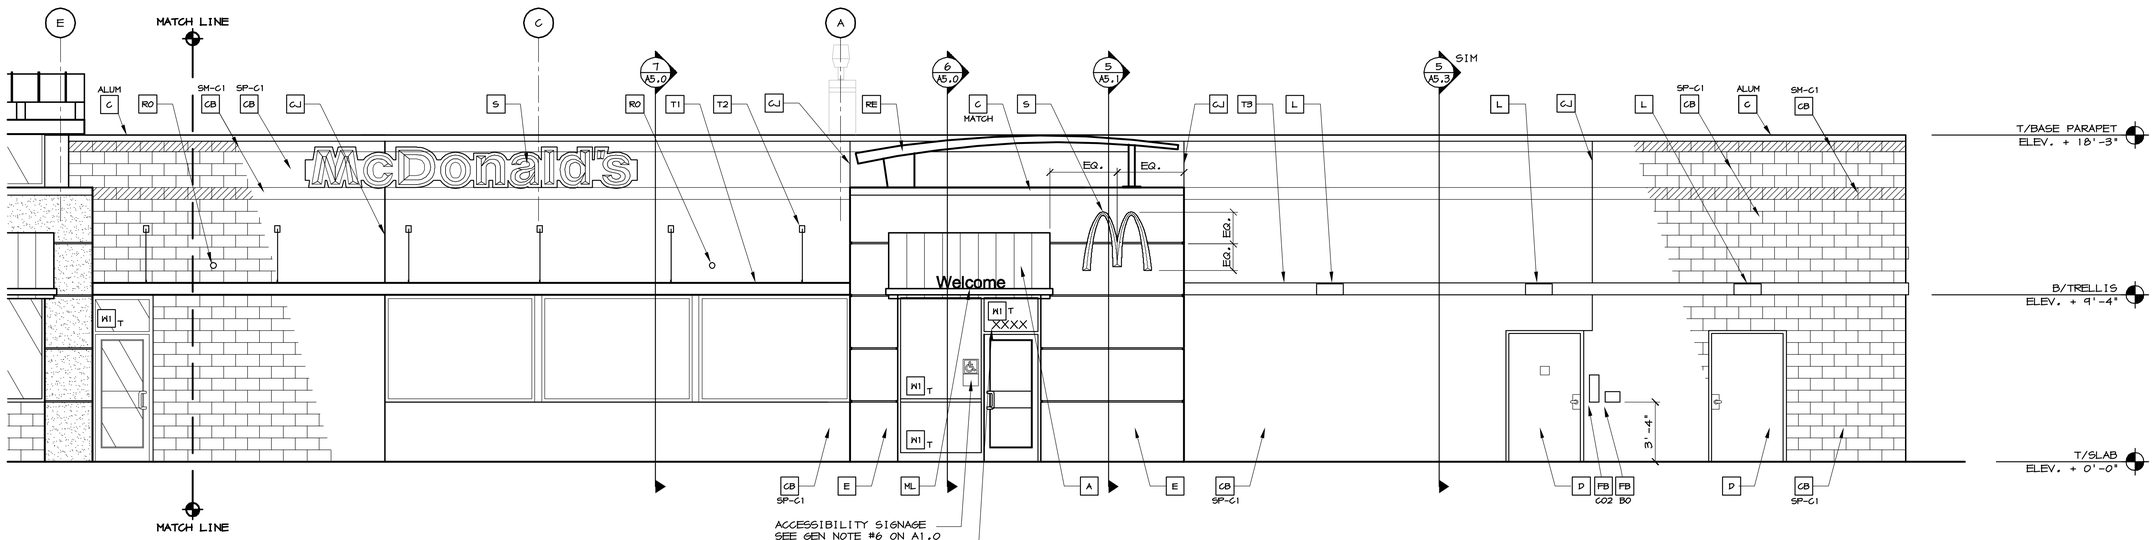

1 / A2.1 NON DRIVE-THRU ELEVATION

1/4" = 1'-0"

(SEE ELEVATION 2/A2.0 FOR CONTINUATION OF ELEVATION)

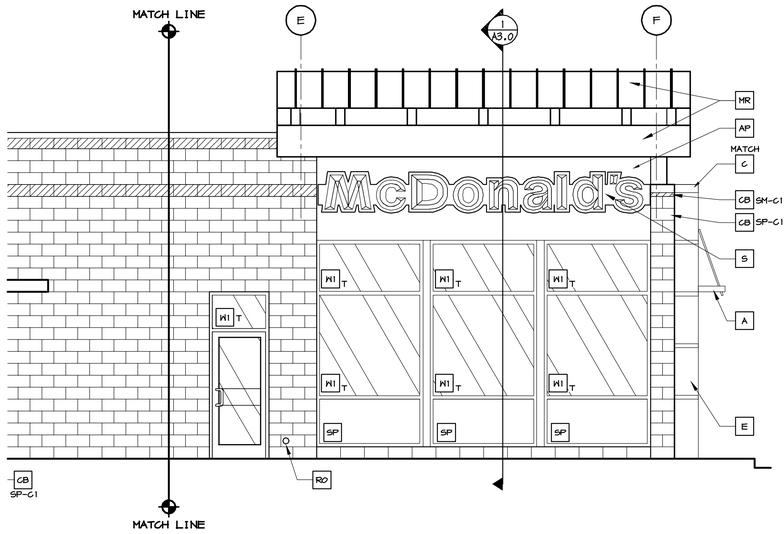

2 / A2.1 DRIVE THRU ELEVATION

1/4" = 1'-0"

(SEE ELEVATION 3/A2.0 FOR CONTINUATION OF ELEVATION)

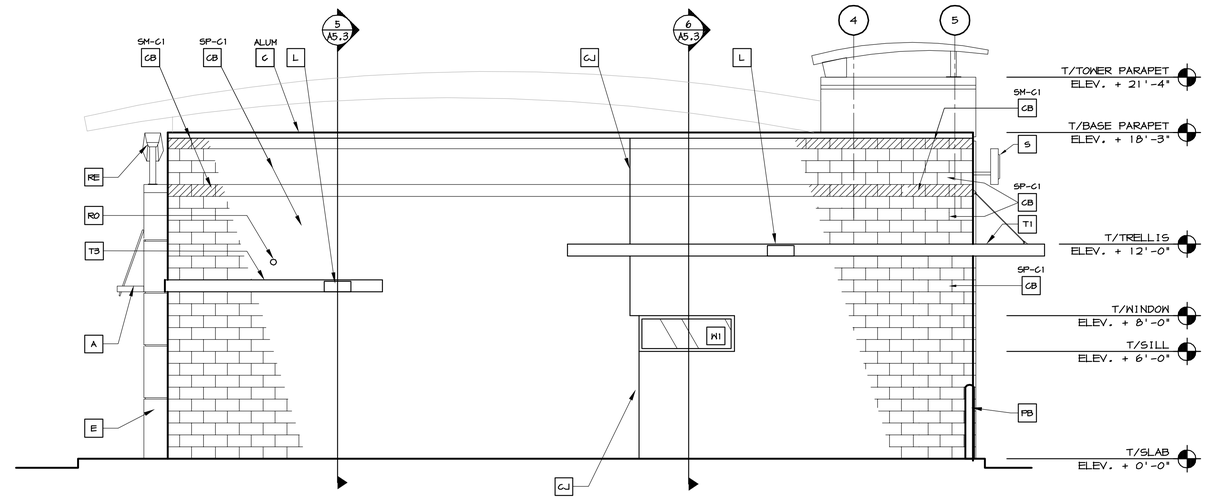

3 / A2.1 REAR ELEVATION

1/4" = 1'-0"

SIGNAGE SUPPORT NOTE:

UNIBODY FASCIA SIGN WALL SUPPORTS TO BE VERIFIED WITH McDONALD'S AREA CONSTRUCTION MANAGER AND COORDINATED WITH SIGN MANUFACTURER.

KEY NOTES:

- **A** METAL ANNING - UNDER SEPARATE PERMIT. COLOR TO BE ALTERNATING STRIPES TO MATCH PANTONE 166U AND 109C
- **AP** ALUMINUM PANEL - COLOR TO MATCH WINDOW FRAMES
- **CB** CONCRETE BLOCK
  - SP-C1 — COLOR: C1 = 4916 BY NORTHFIELD OR EQUAL; C2 = A-7 BY NORTHFIELD OR EQUAL; TYPE: SP = SPLIT FACE; SM = SMOOTH
- **C** METAL COPING - COLOR = ALUMINUM
  - ALUM
- **C** METAL COPING - COLOR TO MATCH SURROUNDING MATERIAL
  - MATCH
- **CJ** CONTROL JOINT, SEE DETAIL 7/A4.1
- **D** HOLLOW METAL DOOR - PAINT TO MATCH COLOR OF SURROUNDING MATERIAL
- **E** EXT. INSULATION FINISH SYSTEM (E.I.F.S.) COLOR = DOVE WHITE
- **FB** CO2 FILL BOX (EQPM SCHEDULE ITEM 49.00)
  - CO2
- **FB** OPTIONAL BULK OIL FILL BOX (EQPM SCHEDULE ITEM 700.18) - CONFIRM USE WITH MCD PROJECT MANAGER
  - BO
- **L** LIGHT FIXTURE (WALL SCONCE) - SEE ELECTRICAL
- **ML** METAL LETTERING - BY OTHERS
- **MR** METAL ROOF - STANDING SEAM W/ALUMINUM FINISH FASCIA TRIM AND TRELLIS, COLOR TO BE "YELLOW - PANTONE COLOR #109U"
- **PB** PIPE BOLLARD
- **PT** PASS-THRU COIN COLLECTOR - OPTIONAL (RMHC)
- **RE** ROOF CAP ELEMENT BY OTHERS
- **RO** ROOF DRAIN OVERFLOW PIPE PAINT TO MATCH SURROUNDING MATERIAL
- **S** McDONALD'S SIGNAGE BY OTHERS - UNDER SEPARATE PERMIT. SEE SIGNAGE SUPPORT NOTE ON THIS SHEET.
- **SP** SPANDREL PANEL SET IN AN EXTERIOR WINDOW ASSEMBLY - SEE ASSEMBLY NOTES ON SHEET A5.0, COLOR TO MATCH WINDOW FRAMES
- **T1** ALUMINUM TRELLIS
- **T2** TRELLIS TIE-BACK
- **T3** TRELLIS SYSTEM 2X8 WALL FASCIA
- **M1** EXTERIOR WINDOW ASSEMBLY - SEE ASEMBLY NOTES ON SHEET A5.0
  - T — T = TEMPERED GLASS
- **M2** DRIVE-THRU WINDOW BY READY ACCESS - CONFIRM MODEL, OPTIONS, AND SIZE WITH MCD PROJECT MANAGER
  - XX — OPTIONS INCLUDE: TRANSOM (SHOWN); AIR CURTAIN; FLYFAN/TRANSOM & 432 SQ IN MAX SERVICE OPENING (WHERE REQD BY CODE)
  - SLIDE DIRECTION: RL = RIGHT TO LEFT; LR = LEFT TO RIGHT

REV	DATE	DESCRIPTION	BY

PREPARED BY:

PREPARED FOR: McDonald's USA, LLC

© 2006 McDonald's USA, LLC

These drawings and specifications are the confidential and proprietary property of McDonald's USA, LLC and shall not be copied or reproduced without written authorization. The contract documents were prepared for use on a single site by an architect of record. Modifications are not suitable for use on a different site or at a later time. Use of these drawings for reference or example on another project requires the permission of the architect of record responsible for the design of the contract documents for reuse on another project is not authorized.

DRAWN BY G.JULLOA | STP ISSUE DATE MAR 2006 | REVIEWED BY RDG TEAM | DATE ISSUED -

TITLE: 2006 STANDARD BUILDING 4587PP-MASONRY/STEEL BLDG.

DESCRIPTION: 8" CMU BEARING WALLS; STEEL TRUSS ROOF FRAMING

SITE ID: OXX-XXXX | SITE ADDRESS

SHEET NO. 00-0000.00.0 A2.1 ELEVATIONS

C:\DOCUMENTS AND SETTINGS\KCOOTS2\MY DOCUMENTS\2005 PROTOTYPES\4587\A2-0_A2-1.DWG 11-06-2005 06:48