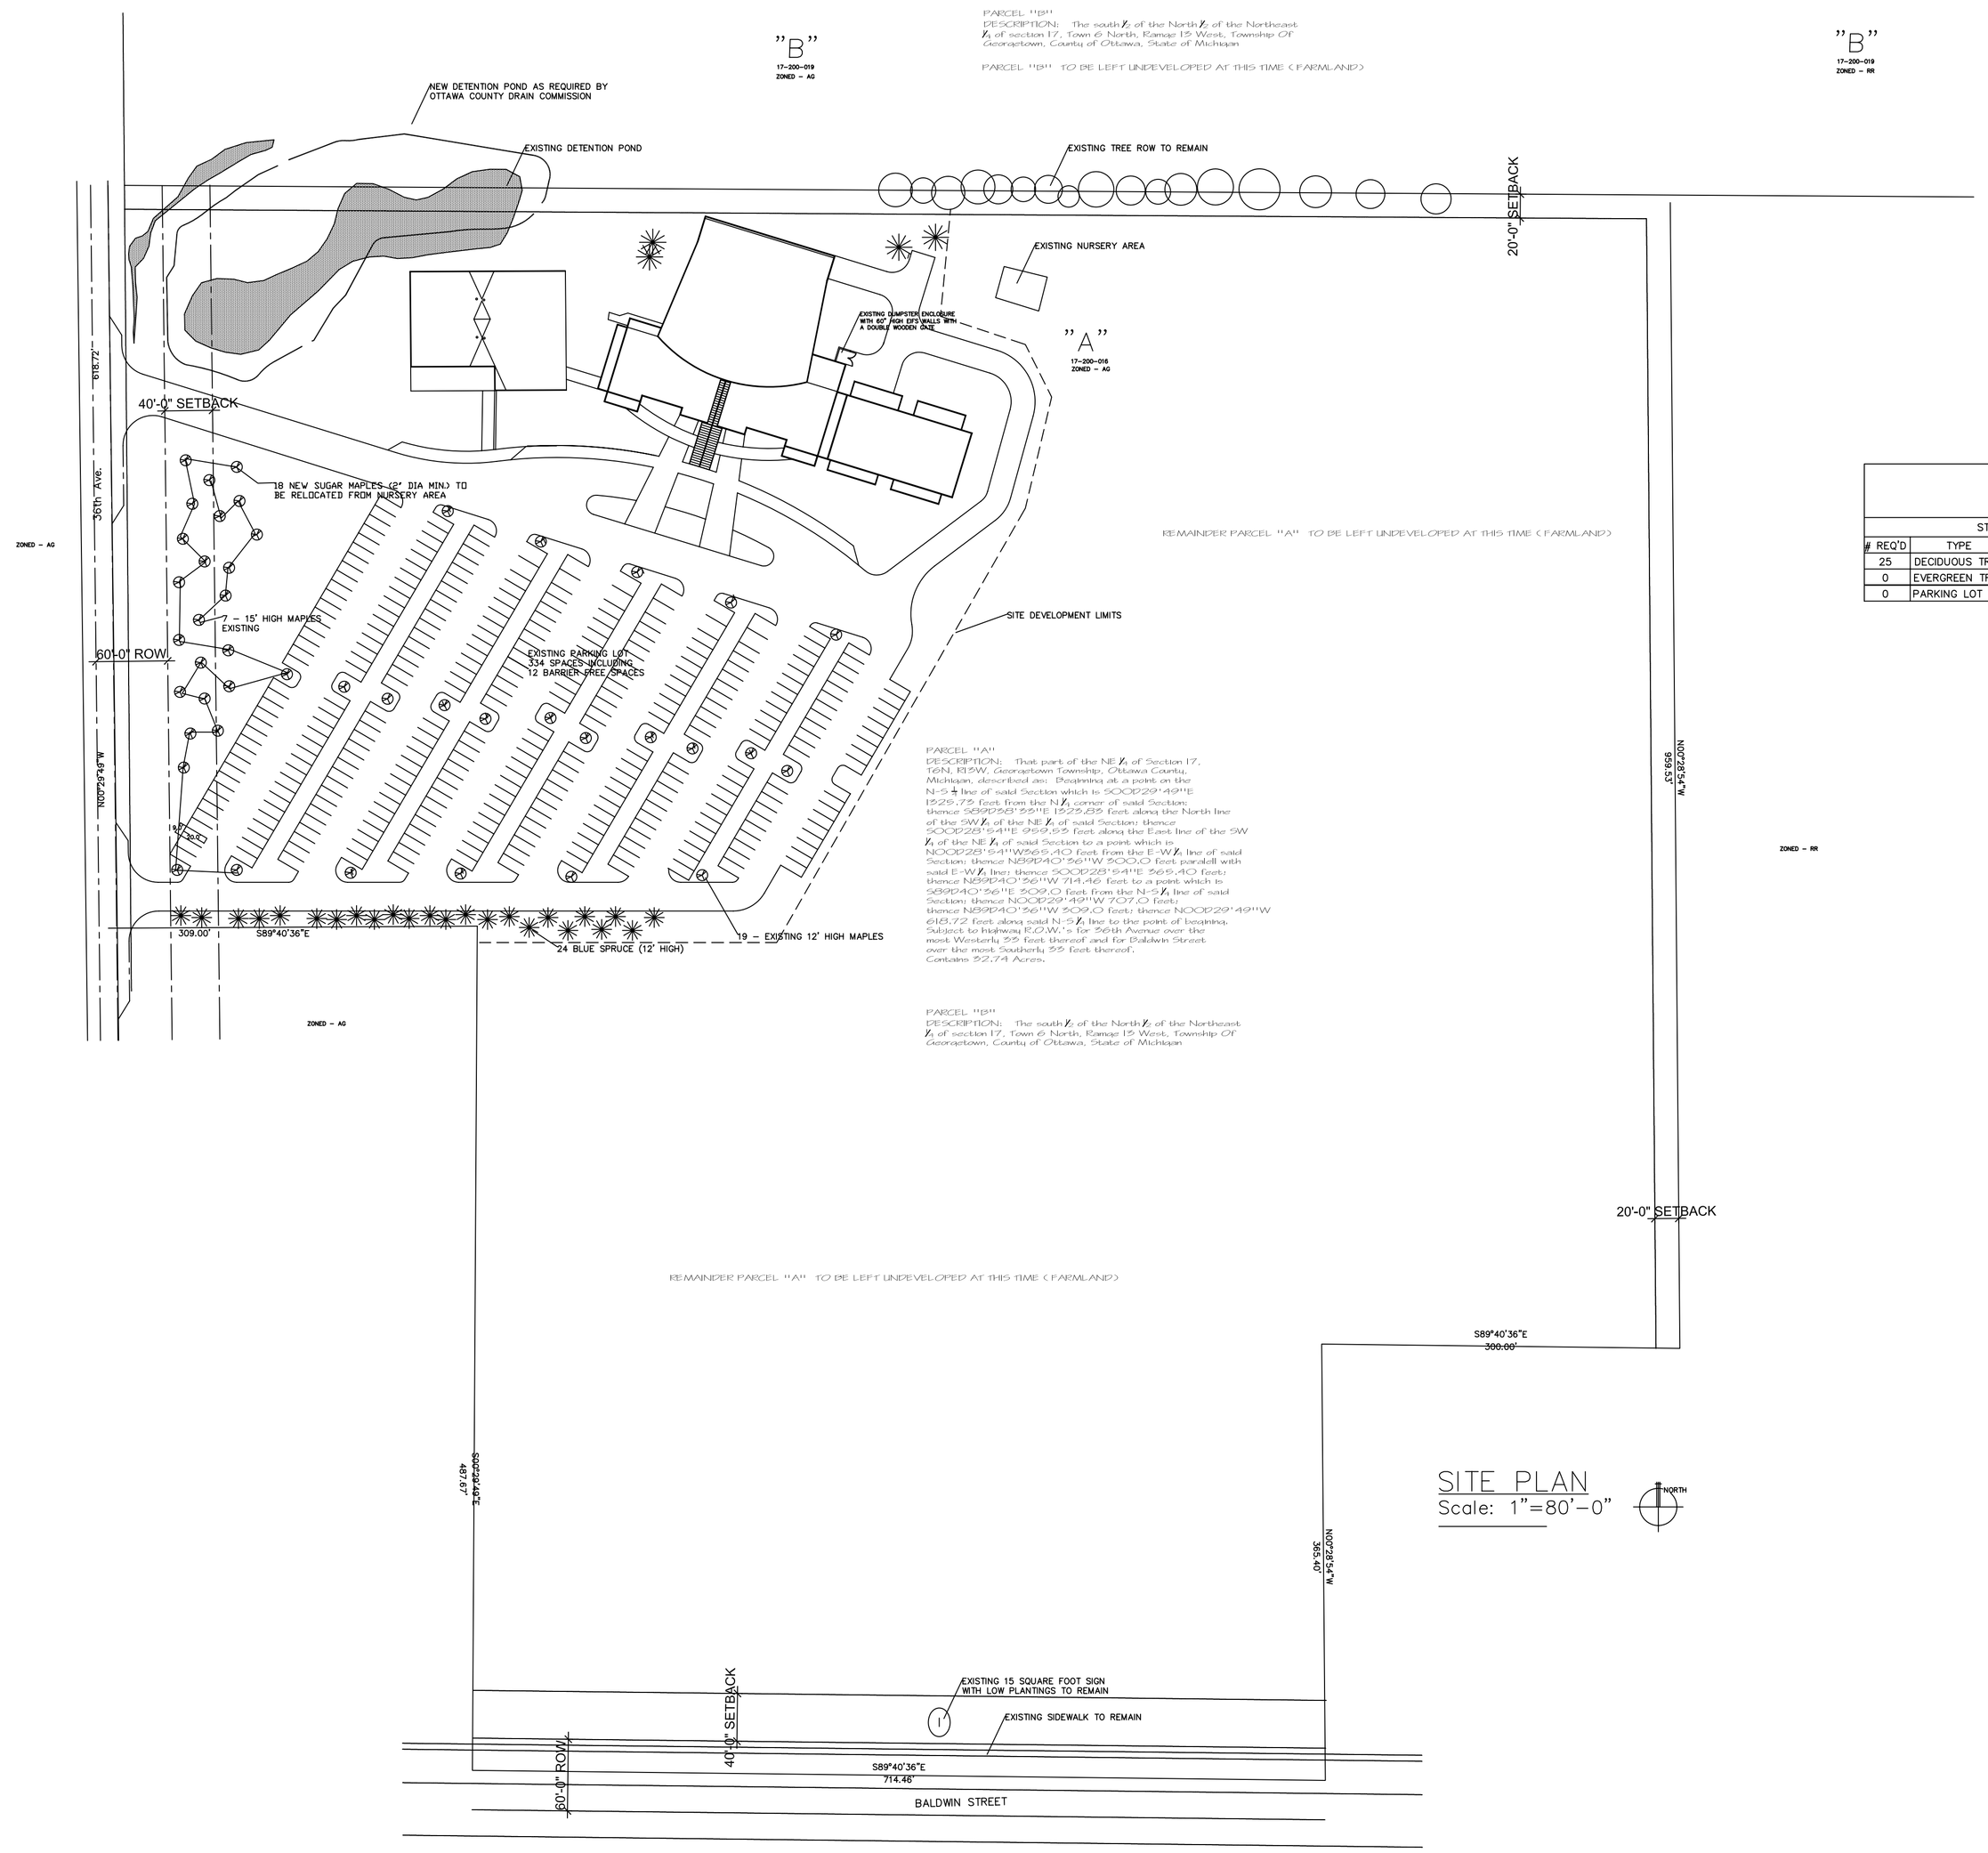

PLANTING REQUIREMENTS

GEORGETOWN TOWNSHIP

STREETSCAPE 36TH STREET - 618.72' FRONTAGE

# REQ'D	TYPE	EXISTING	# NEW	TYPE	MIN.SIZE
25	DECIDUOUS TREE	7	18	SUGAR MAPLES	2" CALIPER +
0	EVERGREEN TREE	24	0	BLUE SPRUCE	12 FT HGT
0	PARKING LOT TREE	19	0	SUGAR MAPLES	2" CALIPER +

SITE PLAN

Scale: 1"=80'-0"

NORTH

OWEN-AMES-KIMBALL ENGINEERING INC.
300 IONIA AVE. N.W. GRAND RAPIDS, MICHIGAN

FUTURETENSE CHURCH ADDITION
DAYBREAK COMMUNITY CHURCH

3501 BALDWIN
HUDSONVILLE, MI49426

REVISIONS

DATE	REVISION
7/11	SITE PLAN REVIEW

DATE 7/11/05
DRAWN BY
CHECKED BY
APPROVED
FILE NO.
SHEET NO.
C2